
This document and all technical details contained are the exclusive property of the WBD-Win Building Design and can not be used nor published without the owner's written permission.
The design was performed by CAD software and hand modifications are not allowed.

Ovaj dokument i svi tehnički detalji koje on sadrži, su ekskluzivno vlasništvo WBD-Win Building Design i ne mogu se koristiti ili objavljivati bez pismene saglasnosti kompanije.
Projektovanje je vršeno u CAD programu i svaka ručna modifikacija je zabranjena.

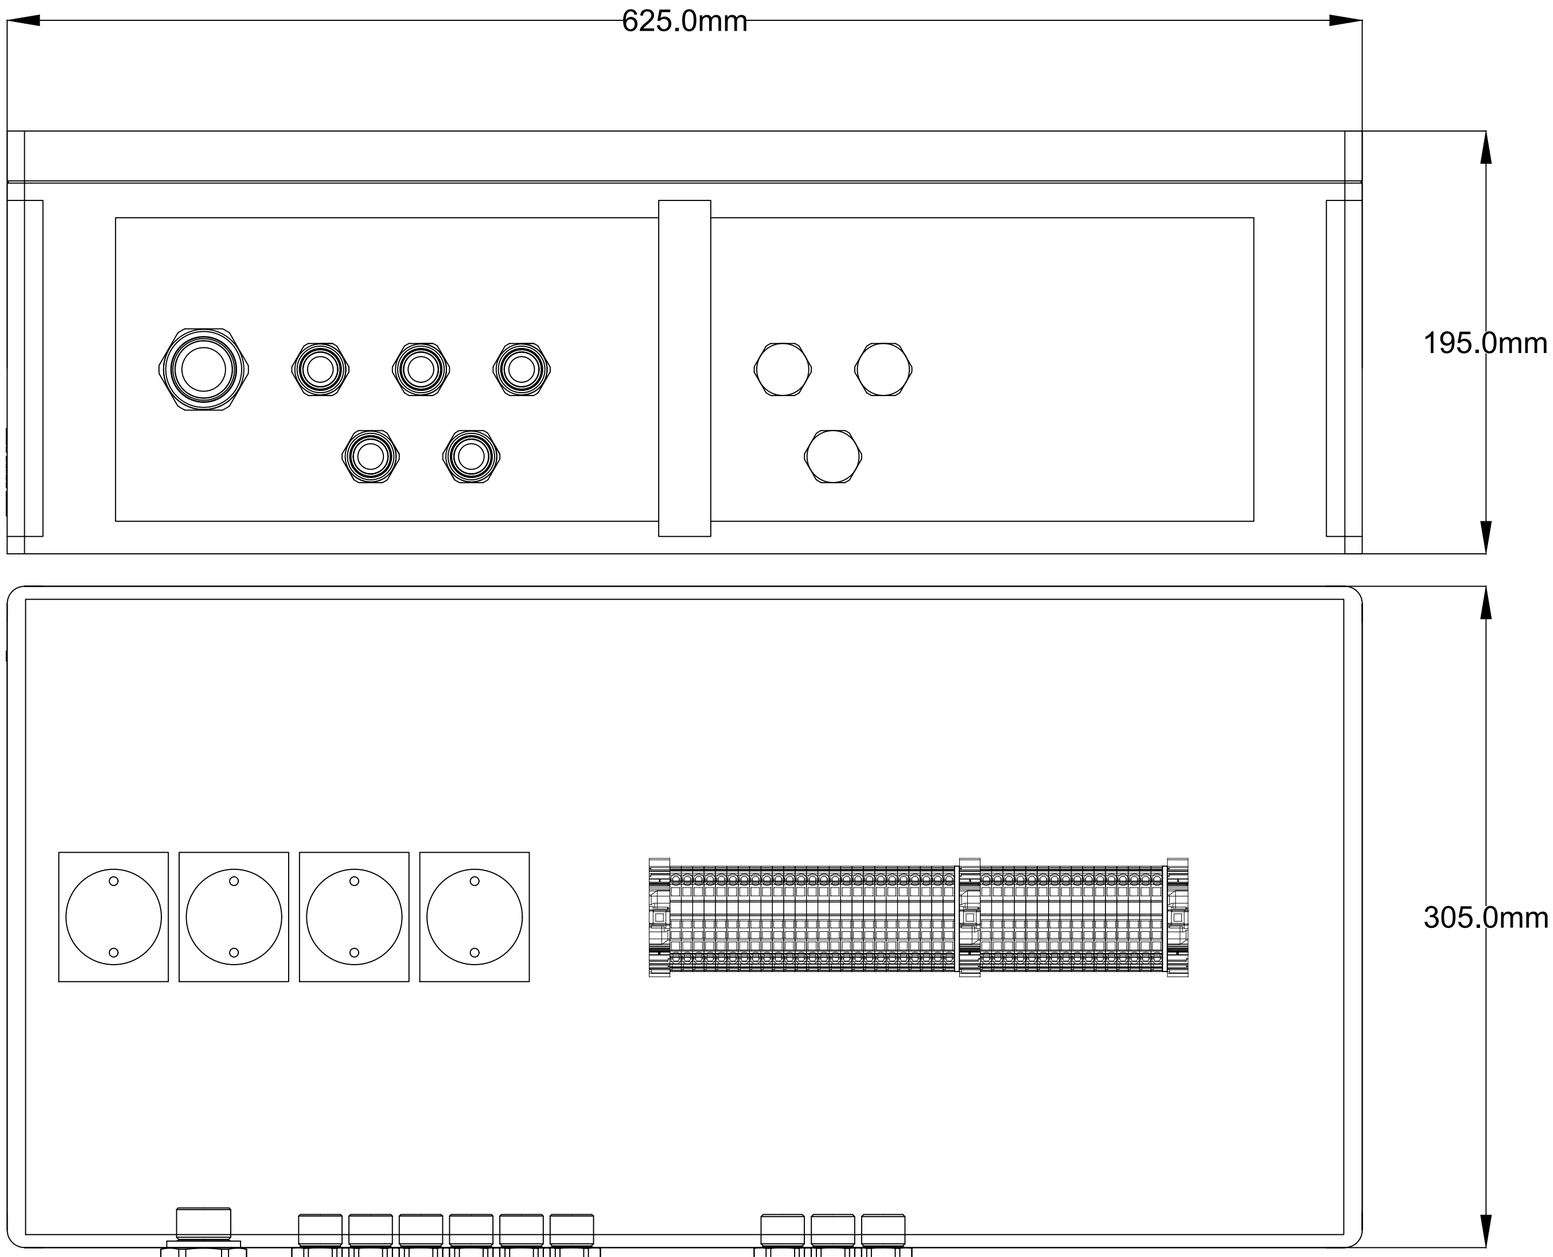

KUTIJE:

- JB-151
- JB-151S

№	DATUM / DATE	OPIS / DESCRIPTION	OVER / CHKD	ODOB / APPD
0	09.2026.	ZA KOMENTAR INVESTITORA	GOŠ	NIK

ODG. PROJEKTANT / RESPONS. DESIGNER:
Gojko Šarac, dipl.inž.el.
broj licence: 353 M180 13
POTPIS / SIGNATURE

OBJEKAT / FACILITY:
POSTROJENJA ZA PROIZVODNJU, PRERADU I TRANSPORT NAFTE, DERIVATA NAFTE U RAFINERIJI NAFTE PANČEVO NA KP 3557, 3558, 3559, 3560 i 3561/1 KO VOJLOVICA

INVESTITOR / OWNER:
NIS a.d. NOVI SAD

VRSTA TEH. DOK, OZNAKA I NAZIV DELA PROJEKTA / TECH. DOC. LEVEL, MARK & TITLE OF DESIGN PART:
PZI–4.2.1 – MERENJE I REGULACIJA

NAZIV CRTEŽA / DRAWING NAME
RAZVODNE KUTIJE JB

PROJEKTANT / ENG. COMPANY:
WBD – WIN BUILDING DESIGN DOO BEOGRAD, SRBIJA

DATUM / DATE	RAZMERA / SCALE	BR. CRTEŽA / DRAWING NO.	LIST / SHEET	IZMENA / REVISION
09.2026.	–	U211.1–PZI–4.2.1–709	3/4	0

A2 (420x594mm)